METRIC

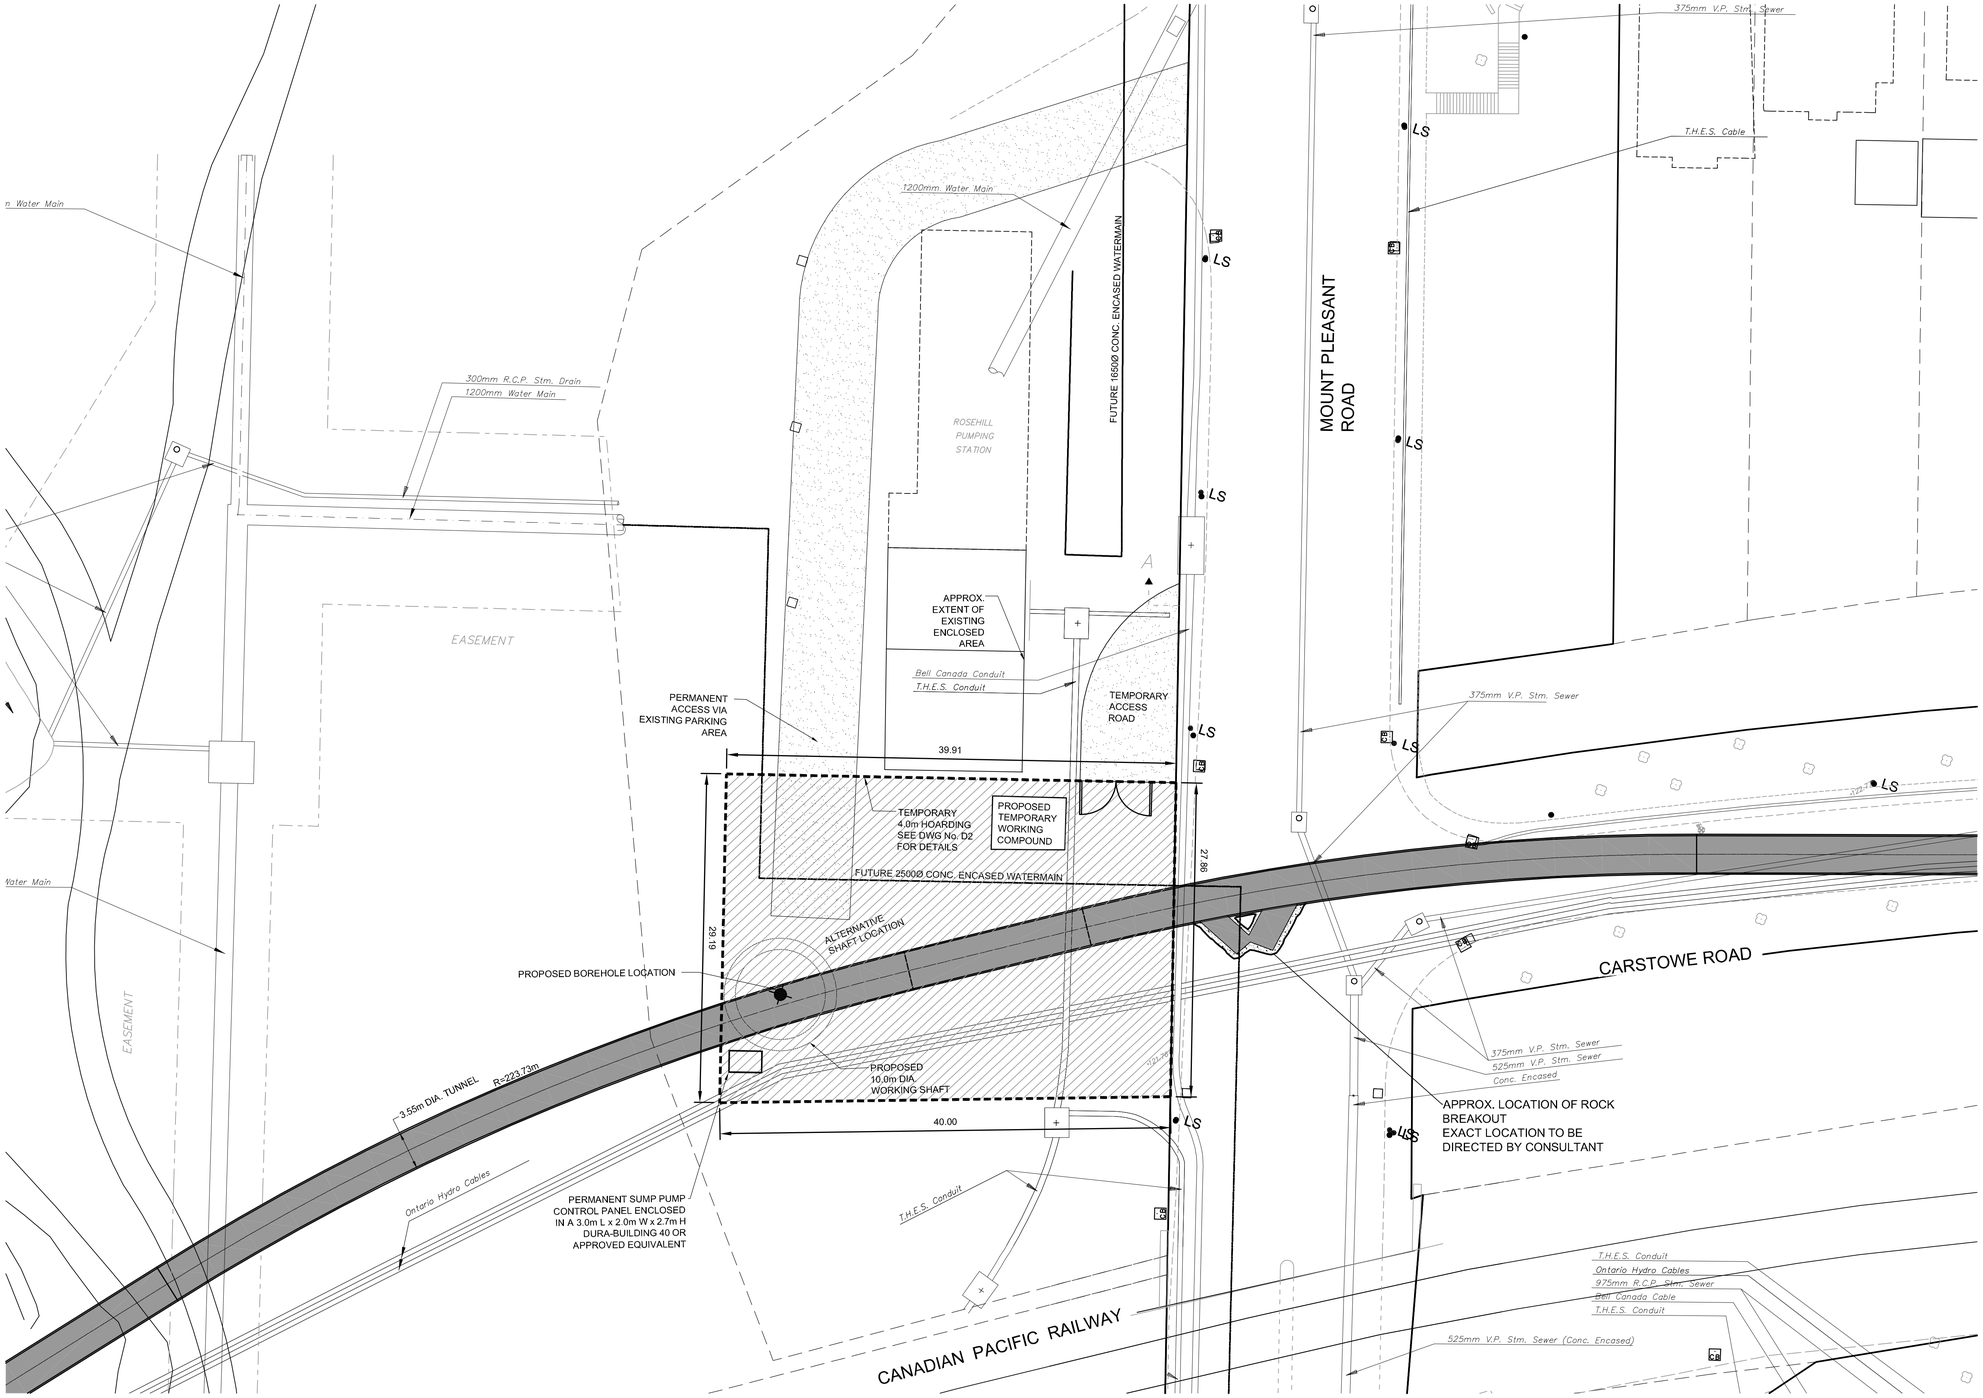

DIGITAL INFORMATION	No.	DATE	REVISIONS	INITIAL	SIGNED
		~~MAY 21/10~~	~~ISSUED FOR TENDER~~	~~EAJ~~	
		~~APR. 26/10~~	~~SUBMITTED FOR TENDER REVIEW~~	~~EAJ~~	

LICENSED PROFESSIONAL ENGINEER
E.A. JETTEN
PROVINCE OF ONTARIO

MMM GROUP
100 Commerce Valley Dr. West, Thornhill, ON Canada L3T 0A1
t: 905.882.1100 f: 905.882.0055
www.mmm.ca

hydro one

MID - TOWN TUNNEL
BAYVIEW JUNCTION TO BIRCH JUNCTION
MAIN SHAFT
ALTERNATIVE LOCATION

DESIGN	A.W.	DRAWN	M.R.	CHECKED	E.J.	CONTRACT No. 10-10006
SCALE:	1: 250			DRAWING NUMBER		D8
DATE:	APRIL 2010					

FILE NAME: X:\DIV10\10-10006 - Hydro One\MUN\Details\10006_D5-6-7.dwg_D8