
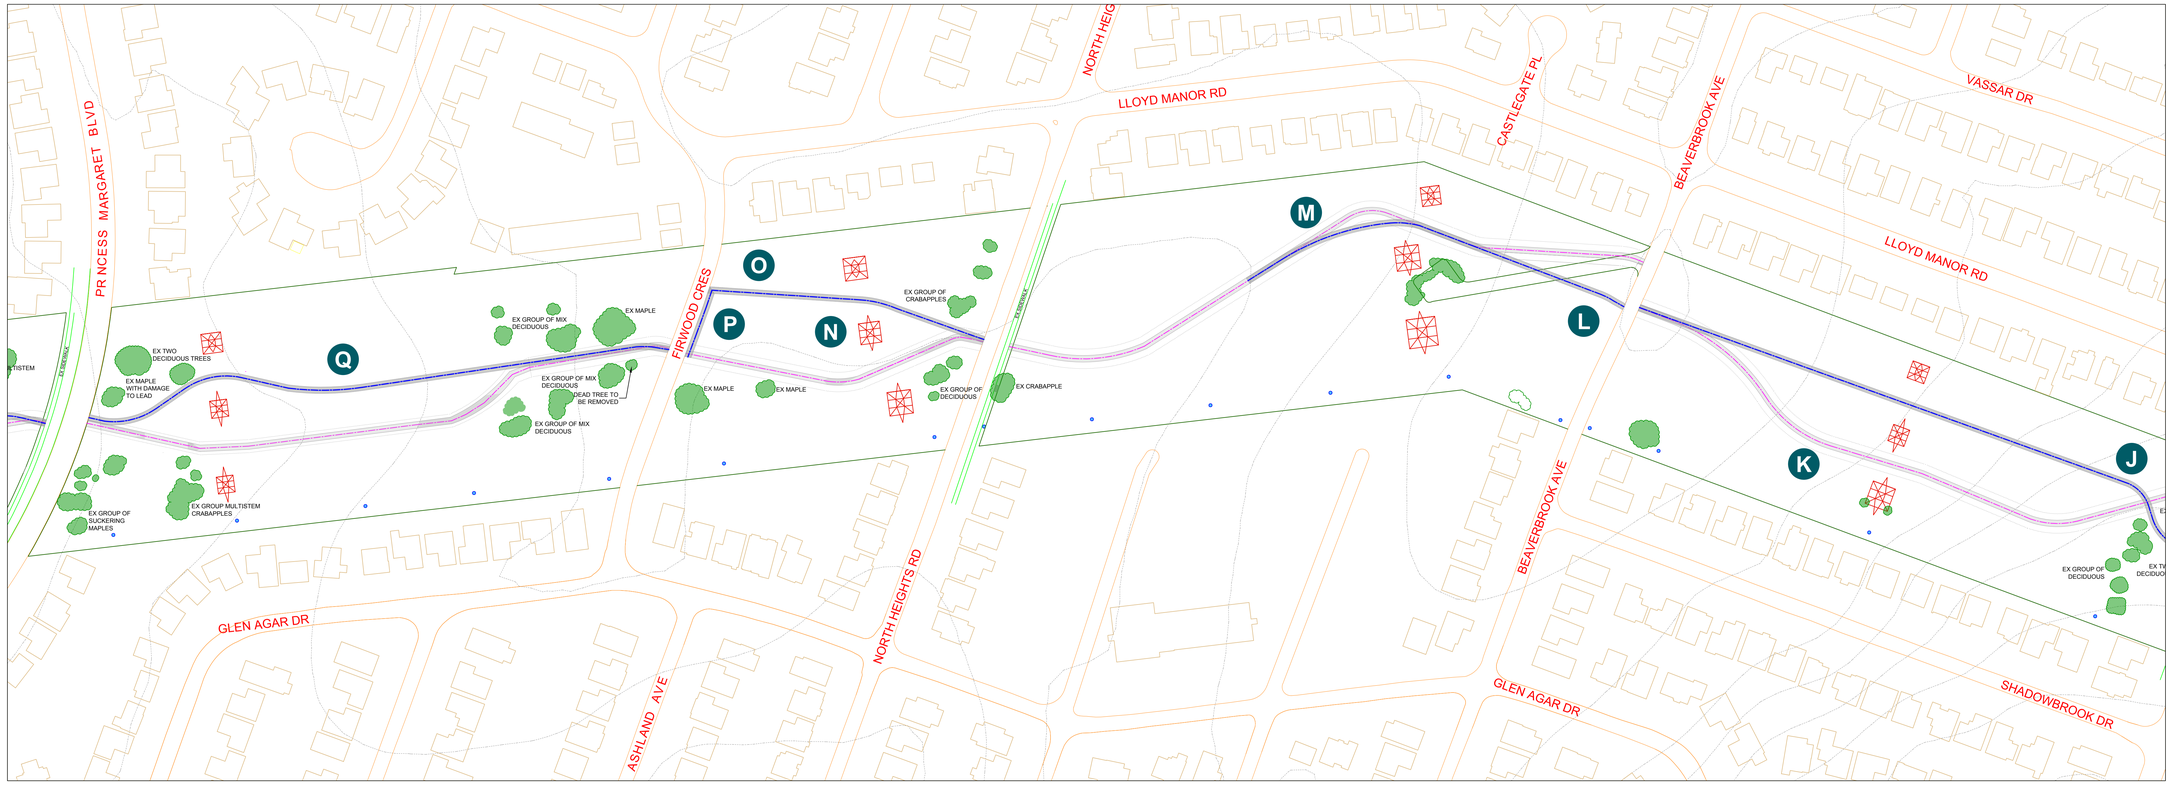



SECTION 02-D


# Etobicoke Greenway Trail

### Trail alignment changes

- **G** Align with existing curb-cut access points
- **H** Mitigate drainage impacts and improve accessibility
- **I** Improve alignment of street access points
- **J** Avoid impacts to municipal infrastructure and vegetation
- **K** Mitigate drainage impacts and improve accessibility
- **L** Improve sightlines and alignment of street access points
- **M** Accommodate City standards and mitigate drainage impacts
- **N** Avoid extensive grading requirements
- **O** Avoid steep grades to improve accessibility and safety
- **P** Improve alignment of street access points
- **Q** Improve grading to reduce water pooling for usability and safety

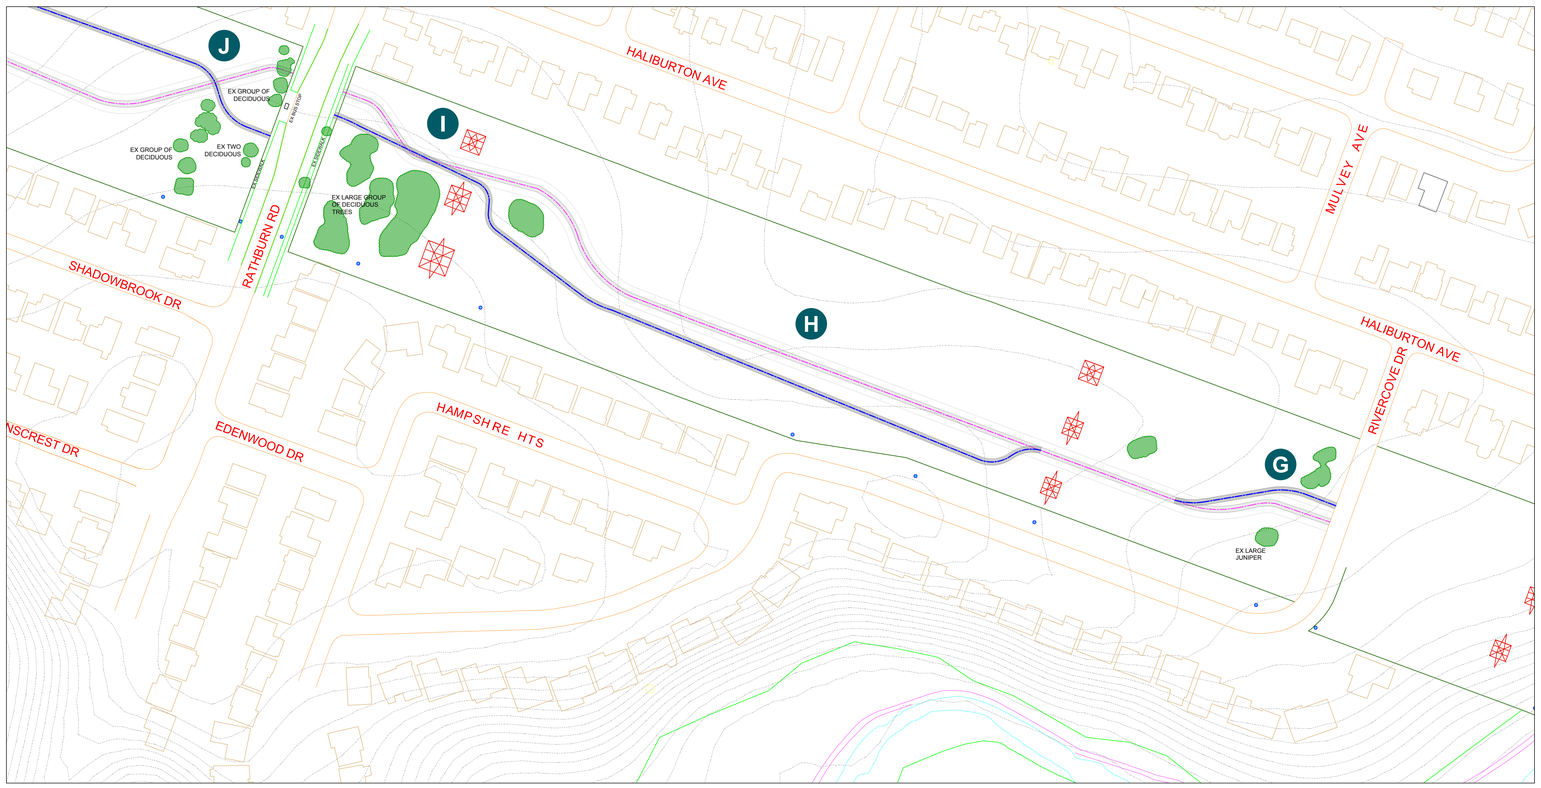


SECTION 02-C

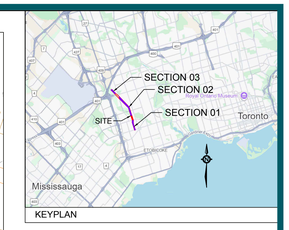


LEGEND

- REFINED TRAIL ALIGNMENT
- ALIGNMENT SHARED IN AUGUST 2026
- HYDRO ONE CORRIDOR
- CONTOUR LINES
- EXISTING ROAD, CURB, AND SIDEWALK
- EXISTING HYDRO TOWER
- TORONTO HYDRO DISTRIBUTION POLE
- EXISTING VEGETATION

hydro one
Connecting power and possibility™