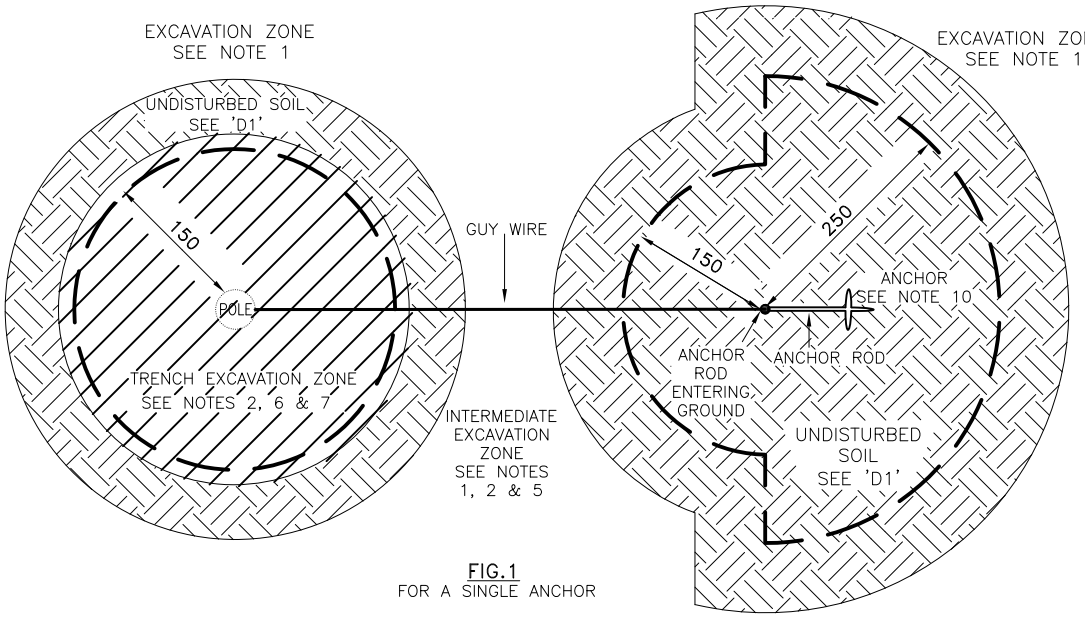

FIG.1
FOR A SINGLE ANCHOR

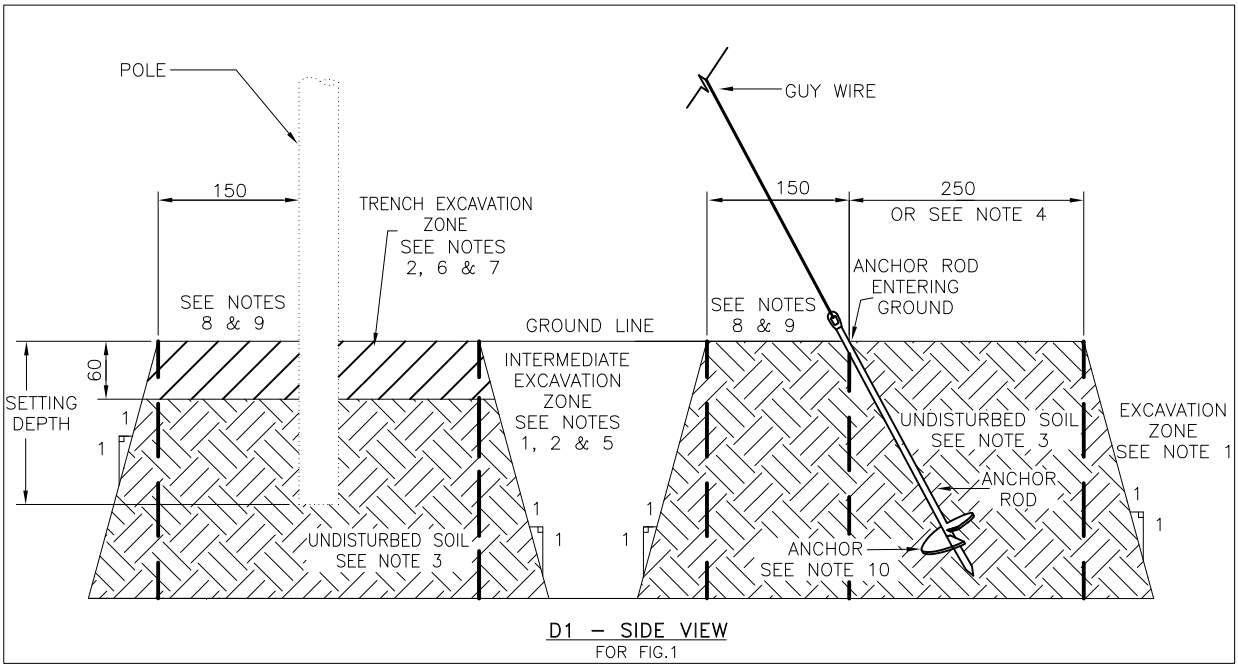

D1 – SIDE VIEW
FOR FIG.1

FOR SHEET 2 OF THIS DRAWING SEE DL6–202–0501

ALL DIMENSIONS ARE IN CENTIMETRES
UNLESS STATED OTHERWISE

Rev No.	Date	Revision Particulars	PC dwn	XZ ckd	XZ des	MM app
01	JUNE 2025	REMOVED TRENCH EXCAVATION ZONE AROUND ANCHOR IN FIGURE 1 AND FIGURE 2, AND REMOVED 60cm EXCAVATION ON TOP OF ANCHORS IN 'D1'. UPDATED DRAWING HEADER TO ALIGN WITH SECTION 6 TITLE.				

Drawn By:	Checked By:	Designed By:	Design Approved By:
PC	S.JASSAL	S.JASSAL	D.DEROSIERS
Scale: N.T.S.	Date: (yyyy/mm/dd) 2019/06/21	Pole ID:	

Hydro One Networks Inc.

© Copyright Hydro One Networks Inc. All rights reserved. This drawing may not be reproduced or copied, in whole or in part, in any printed, mechanical, electronic, film, or other distribution and storage media or used in any information storage or retrieval system outside of Hydro One Networks Inc., without the written consent of Hydro One Networks Inc.

Information contained in this drawing is considered to be confidential. Recipients shall only use the drawing for its intended purpose and shall take necessary measures to prevent disclosure or transmittal to outside parties.

Title:
3rd PARTY EXCAVATION ZONE LIMITS
AROUND GUYED POLE LOCATIONS

Drawing No. DL6–202–0500
Rev. No. 01

TITLE BLOCK REV 02 – AUGUST 2014

A4 (210 x 297) millimetres 0 10 50